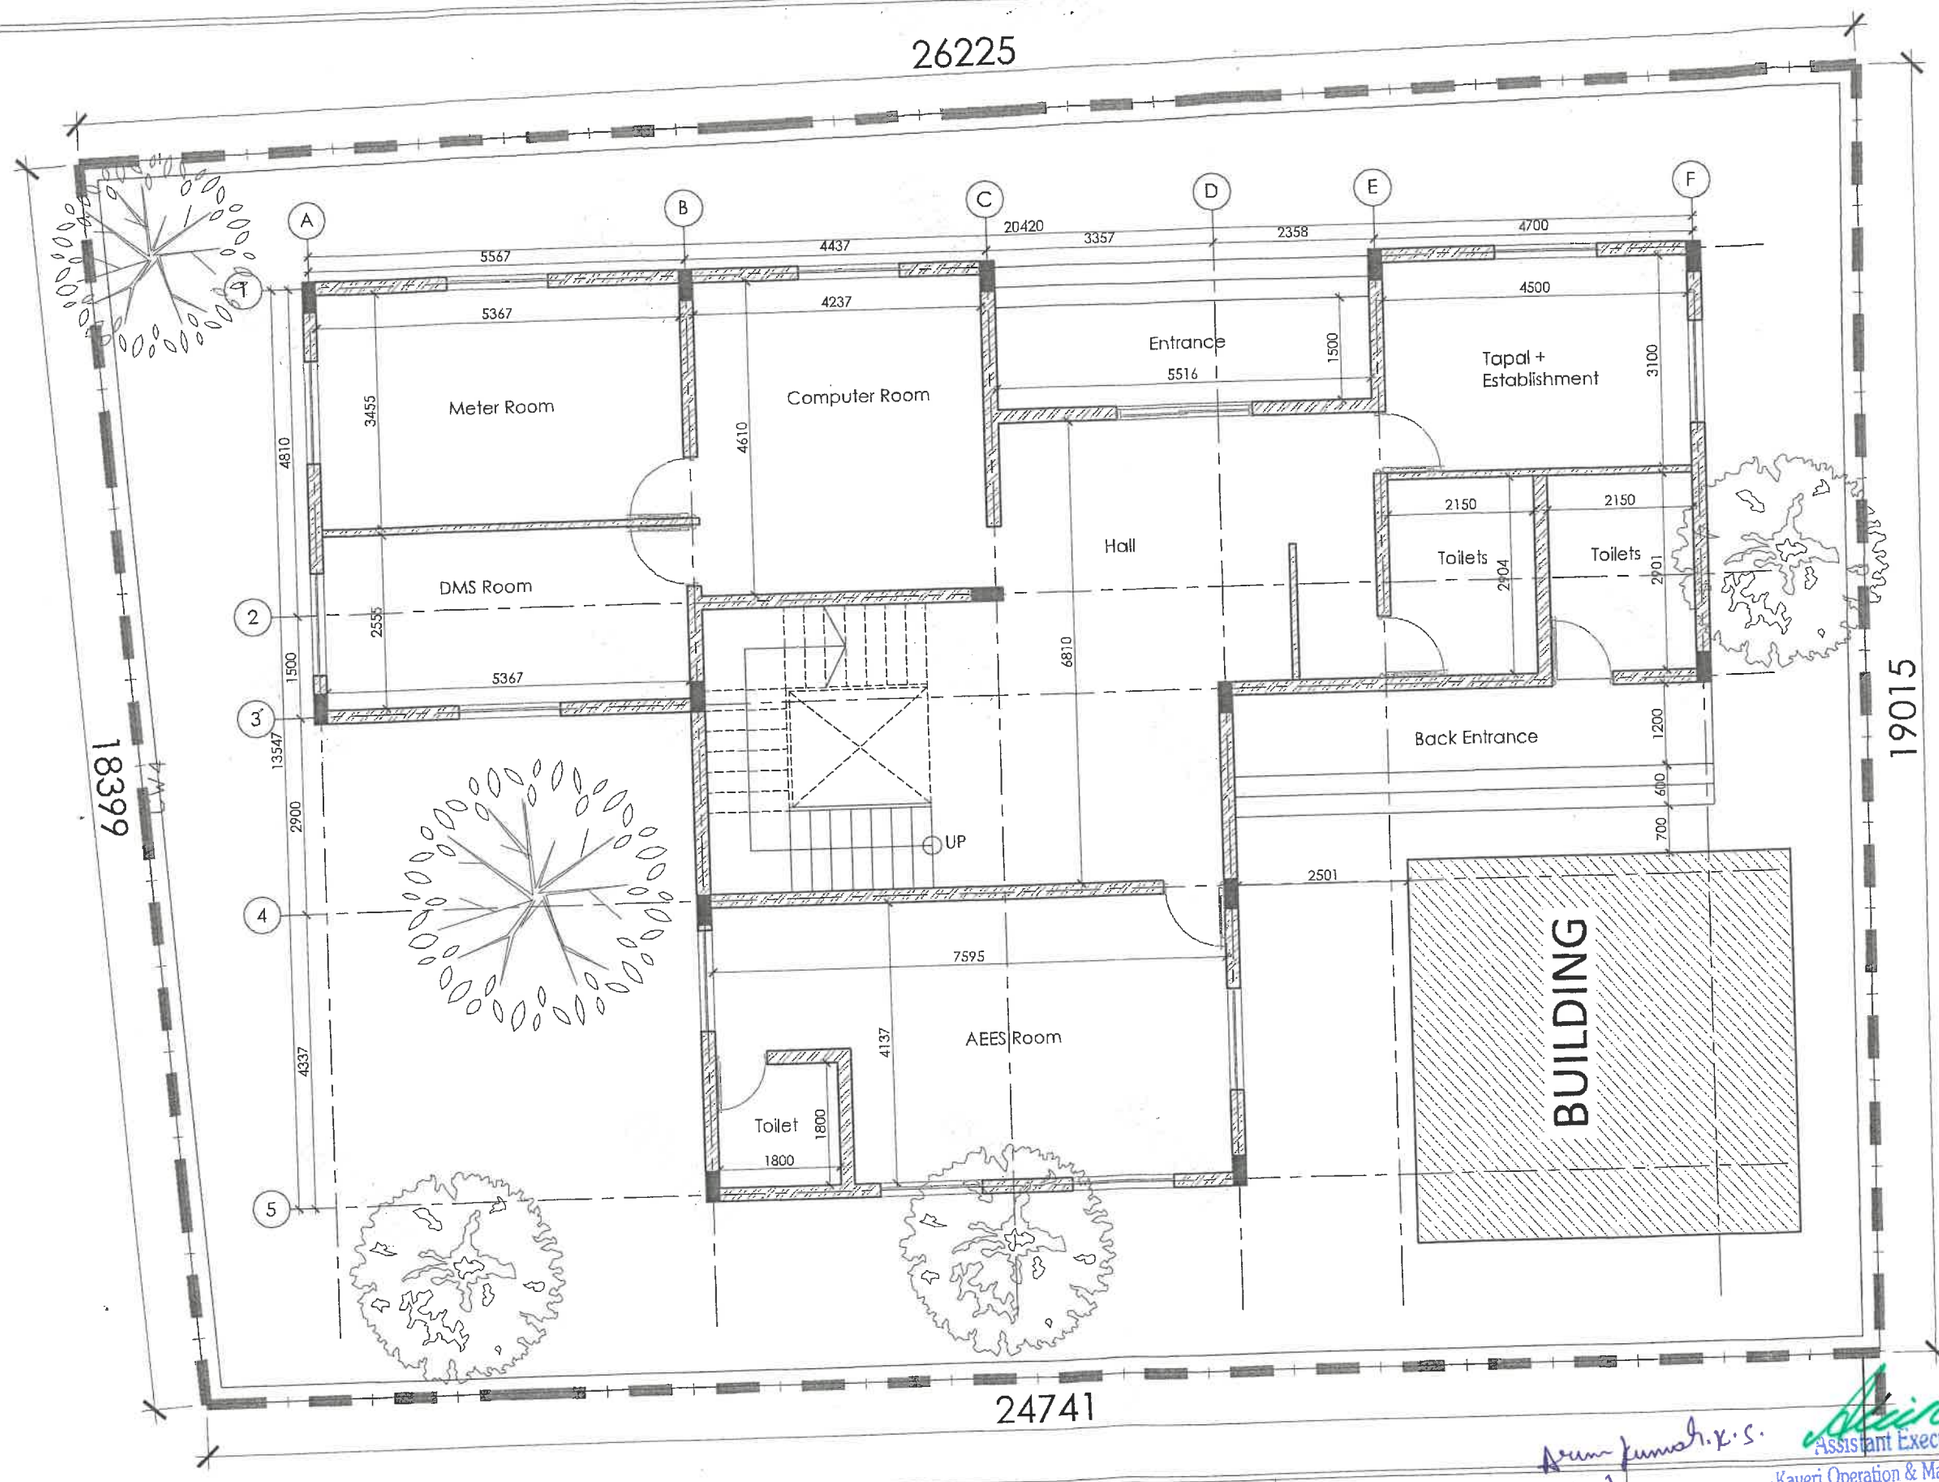

Client : BWSSB	Drawing Title : GROUND FLOOR PLAN Proposed Office Building at Tataguni	N	Drawing No : A-01 R1 (RE)

Notes :
1. Drawing not to scale. Refer only dimensions in the drawing.
2. Any discrepancies at site to be brought to the notice of the Architect.
3. All dimensions in millimeters (mm)
4. All walls are 200mm and partition walls are100mm thk with 15mm thk plaster

Sl.	Revision Table	Date
01		
02		
03		

Graphic Scale : 1 0 1 2 3

Review Only

Area Statement : Built Up Area (SQM)

GF -	207 SQM
FF-	207 SQM
TF-	40 SQM
TOTAL BUILT UP AREA -	454 SQM

Manvi Constructions
633, 11th Cross Rd, Coffee Board Layout, Nagavara, Bengaluru, Byatarayanapura CMC and OG Part, Karnataka 560024

Assistant Executive Engineer,
Kaveri Operation & Maintanance-2)-2 Sub Div,
BWSSB, Kanakapura Main Road,
Tataguni, Bengaluru - 560082.

E.E.(K-O&M)-2
BWSSB, Harohalli.

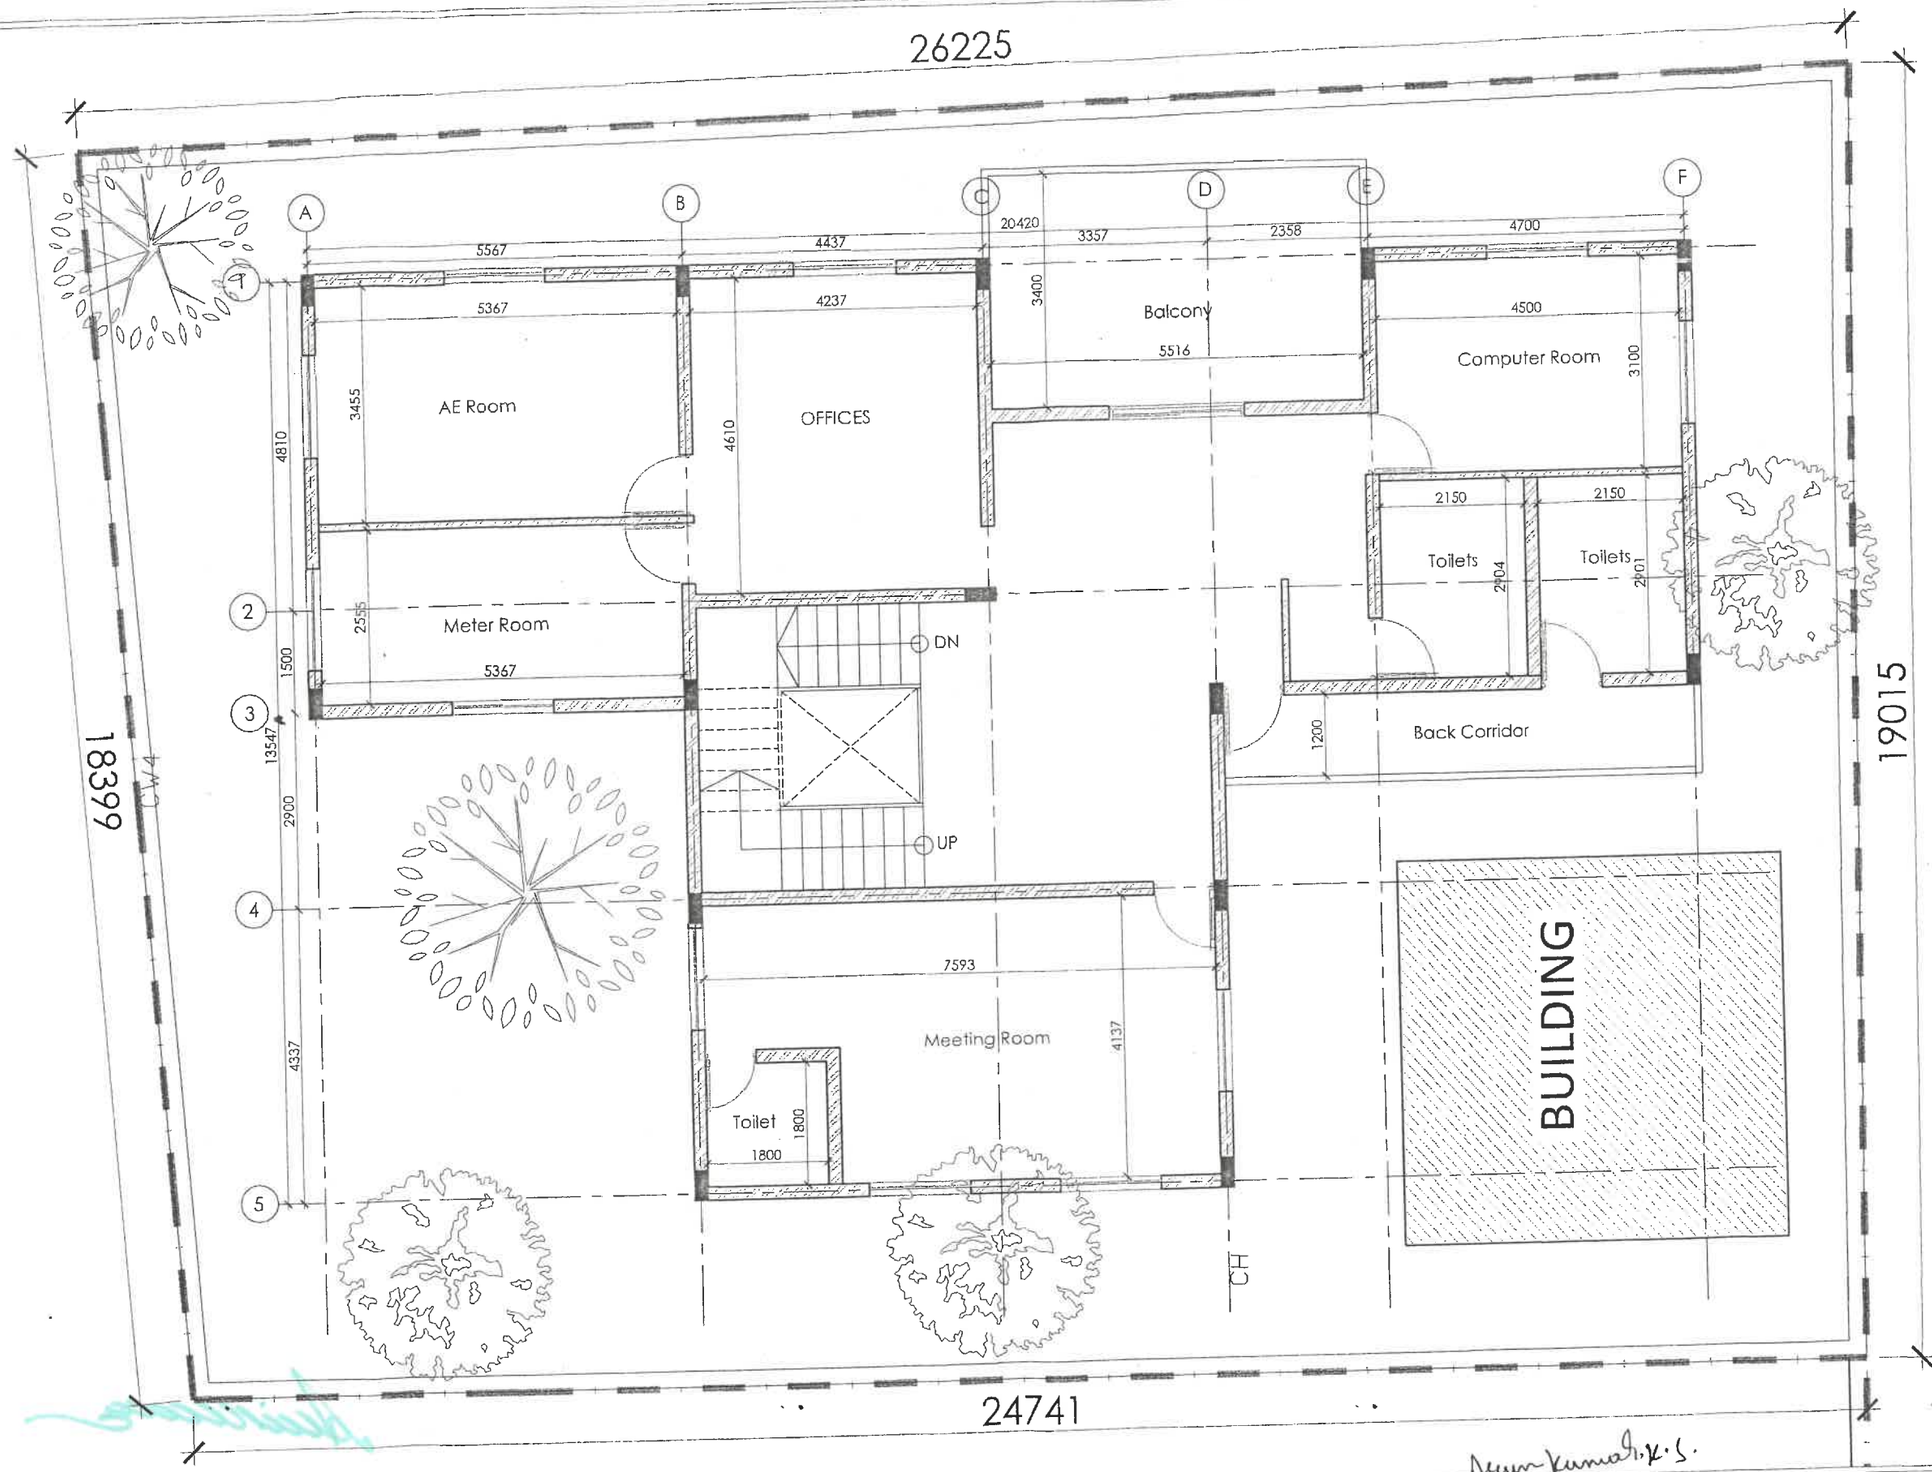

Client : BWSSB	Drawing Title : FIRST FLOOR PLAN Proposed Office Building at Tataguni	N	Drawn By :
Notes : 1. Drawing not to scale. Refer only dimensions in the drawing. 2. Any discrepancies at site to be brought to the notice of the Architect. 3. All dimensions in millimeters (mm)	Sl. / Revision Table / Date 01 02	Graphic Scale : 1 0 1 2 3 Review Only	Area Statement : Built Up Area (SQM) GF - 207 SQM FF- 207 SQM TF- 40 SQM TOTAL BUILT UP AREA - 454 SQM

Drawing No : A-02 R1

Manvi Constructions
633, 11th Cross Rd, Coffee Board Layout,
Nagavara, Bengaluru, Byatarayanapura CMC
and OG Part, Karnataka 560024

Arun Kumar, K.S. [AE]

Assistant Executive Engineer,
Sewer Operation & Maintainance-2)-2 Sub Div.
BWSSB, Kanakapura Main Road,
Bengaluru - 560082.

E.E.(K-O&M)-2
BWSSB, Harohalli.

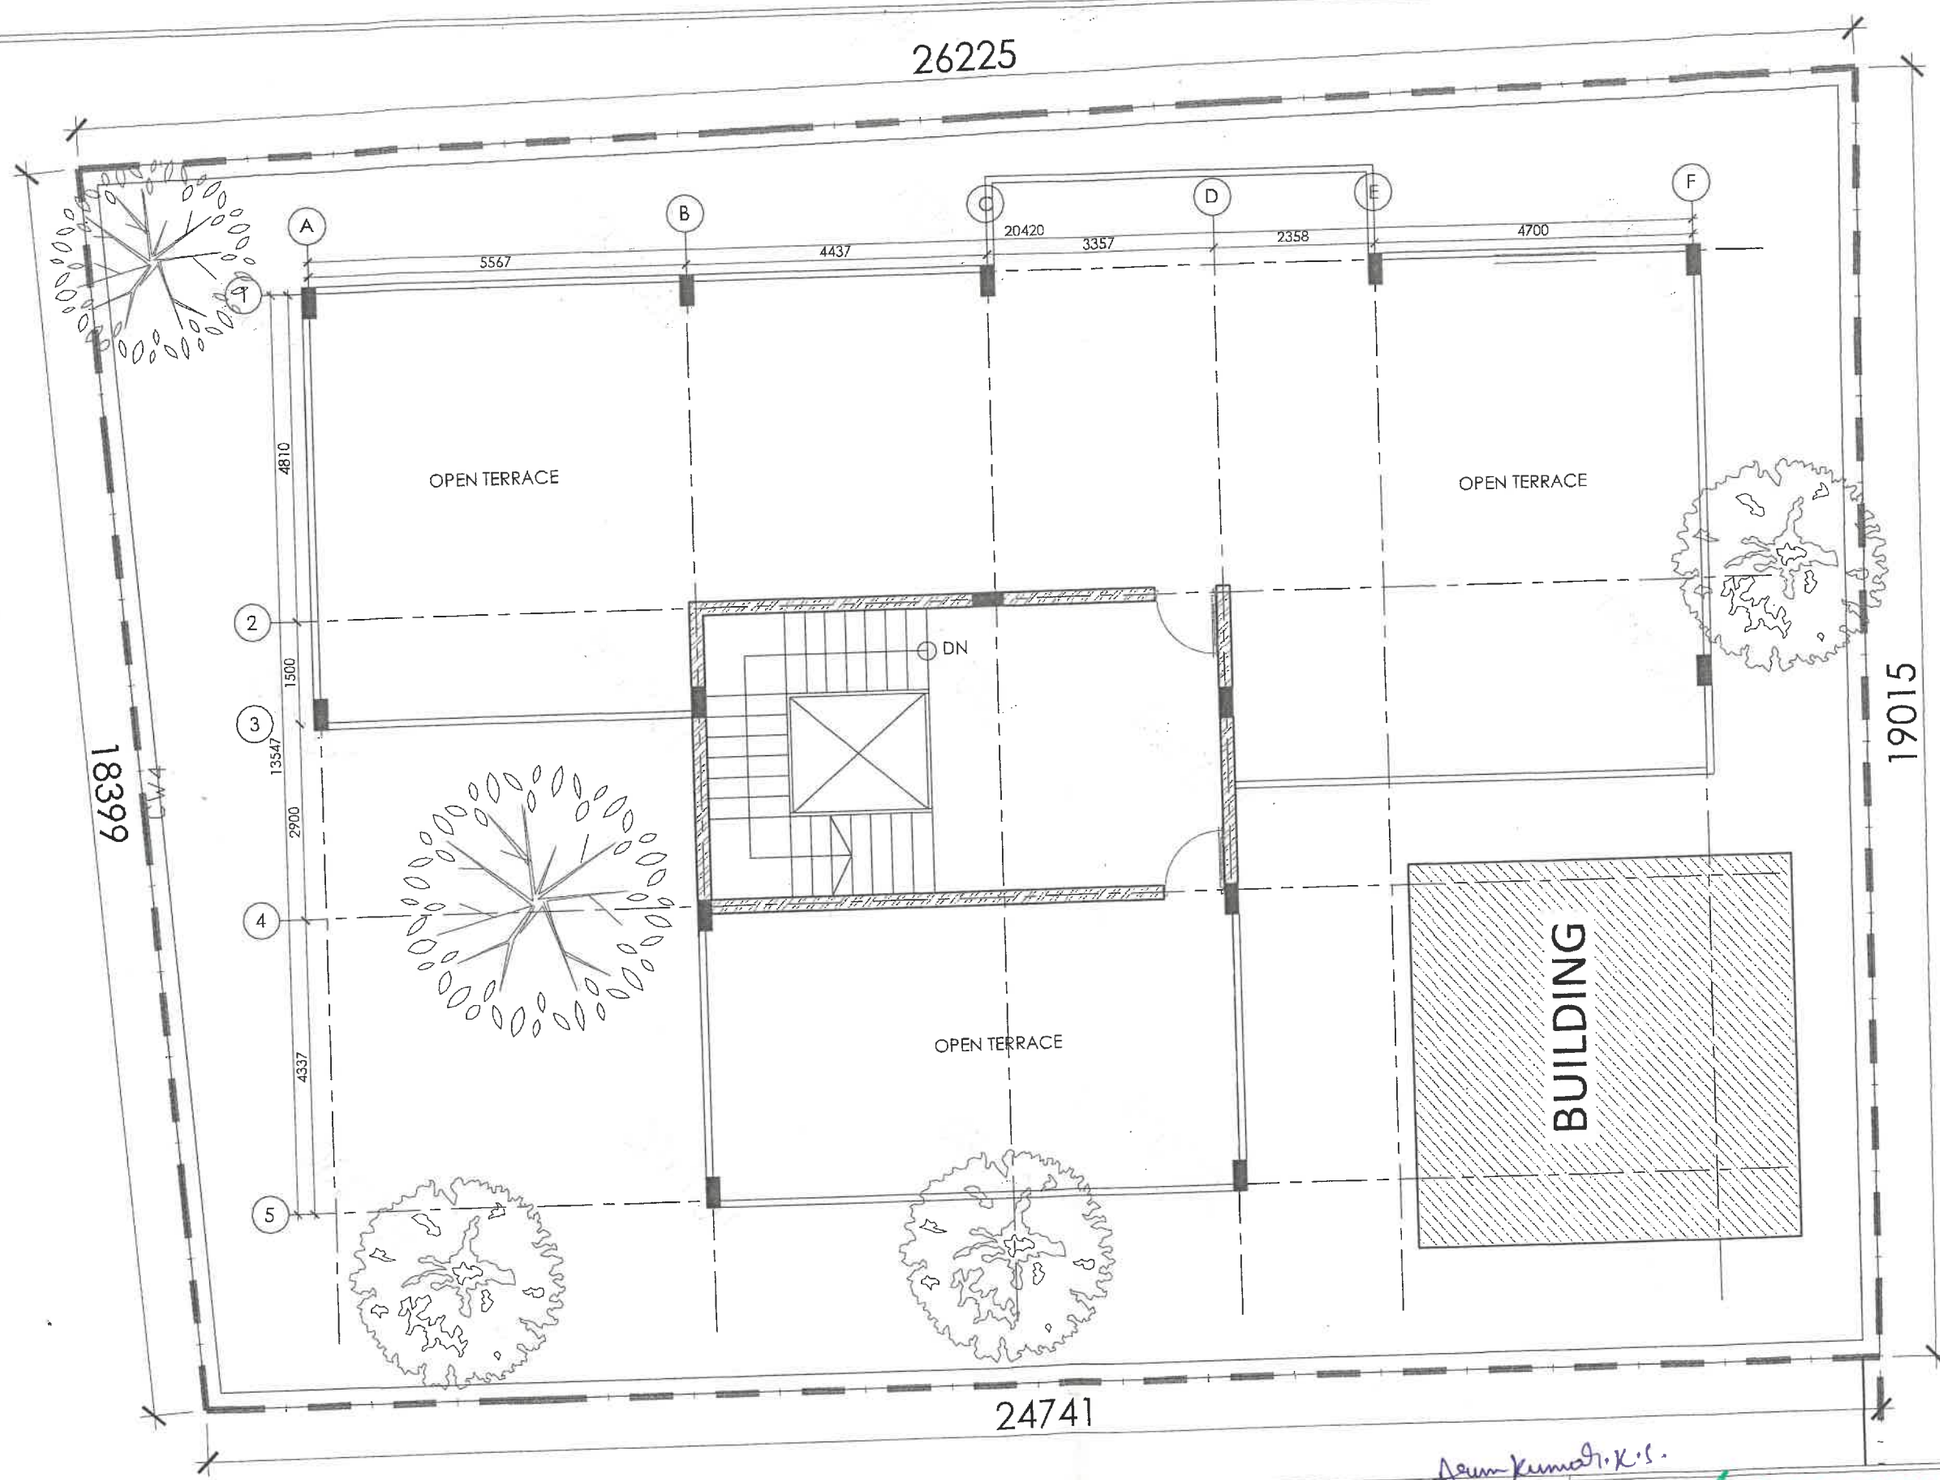

Client : BWSSB	Drawing Title : TERRACE FLOOR PLAN Proposed Office Building at Tataguni	N	Drawing No : A-03 R1 [AE]

Area Statement : Built Up Area (SQM)

GF -	207 SQM
FF-	207 SQM
TF-	40 SQM
TOTAL BUILT UP AREA -	454 SQM

Manvi Constructions
633, 11th Cross Rd, Coffee Board Layout, Nagavara, Bengaluru, Byatarayanapura CMC and OG Part, Karnataka 560024

Graphic Scale : 1 0 1 2 3

Review Only

Sl.	Revision Table	Date
01		
02		
03		

Notes :
1. Drawing not to scale. Refer only dimensions in the drawing.
2. Any discrepancies at site to be brought to the notice of the Architect.
3. All dimensions in millimeters (mm)
4. All walls are 200mm and partition walls are100mm thk with 15mm thk plaster

Arun Kumar. K.S.

Assistant Executive Engineer,
(Operation & Maintanance-2)-2 Sub Div,
BWSSB, Kanakapura Main Road,
Tataguni, Bengaluru - 560082.

E.E.(K-O&M)-2
BWSSB, Harohalli.

Assistant Executive Engineer,
(Kaveri Operation & Maintanance-2)-2 Sub Div.
BWSSB, Kanakapura Main Road.